COPYRIGHT:
This drawing must not be re-issued,loaned or copied without the consent of Carter Design, any discrepancies should be notified to the design office

DO NOT SCALE FROM THIS DRAWING USE ONLY FIGURED OR GRID DIMENSIONS

NOTES:

All workmanship is to be in accordance with the latest amendment of the relevant section of BS 8000, to the extent that recommendations define quality of finished work.

All materials are to be installed and fixed in strict accordance with the Manufacturers instructions, with the requirements of the relevant British Board of Agrement Certificate, the relevant British Standard applicable to that material and the section of BS 8000 applicable to that trade

CONSTRUCTION [DESIGN AND MANAGEMENT] REGULATIONS 2007:

Carter Design has reviewed the design for this scheme and has concluded that none of the risks inherent in carrying out the work would be outside the knowledge of a competent Contractor.

For further information see Carter Design's Risk Assessments which cover Existing Hazards, Construction, In Use,Maintenance, Decommissioning and Demolition.

However we list below risks pertinent to this drawing of which the Contractor should be aware.

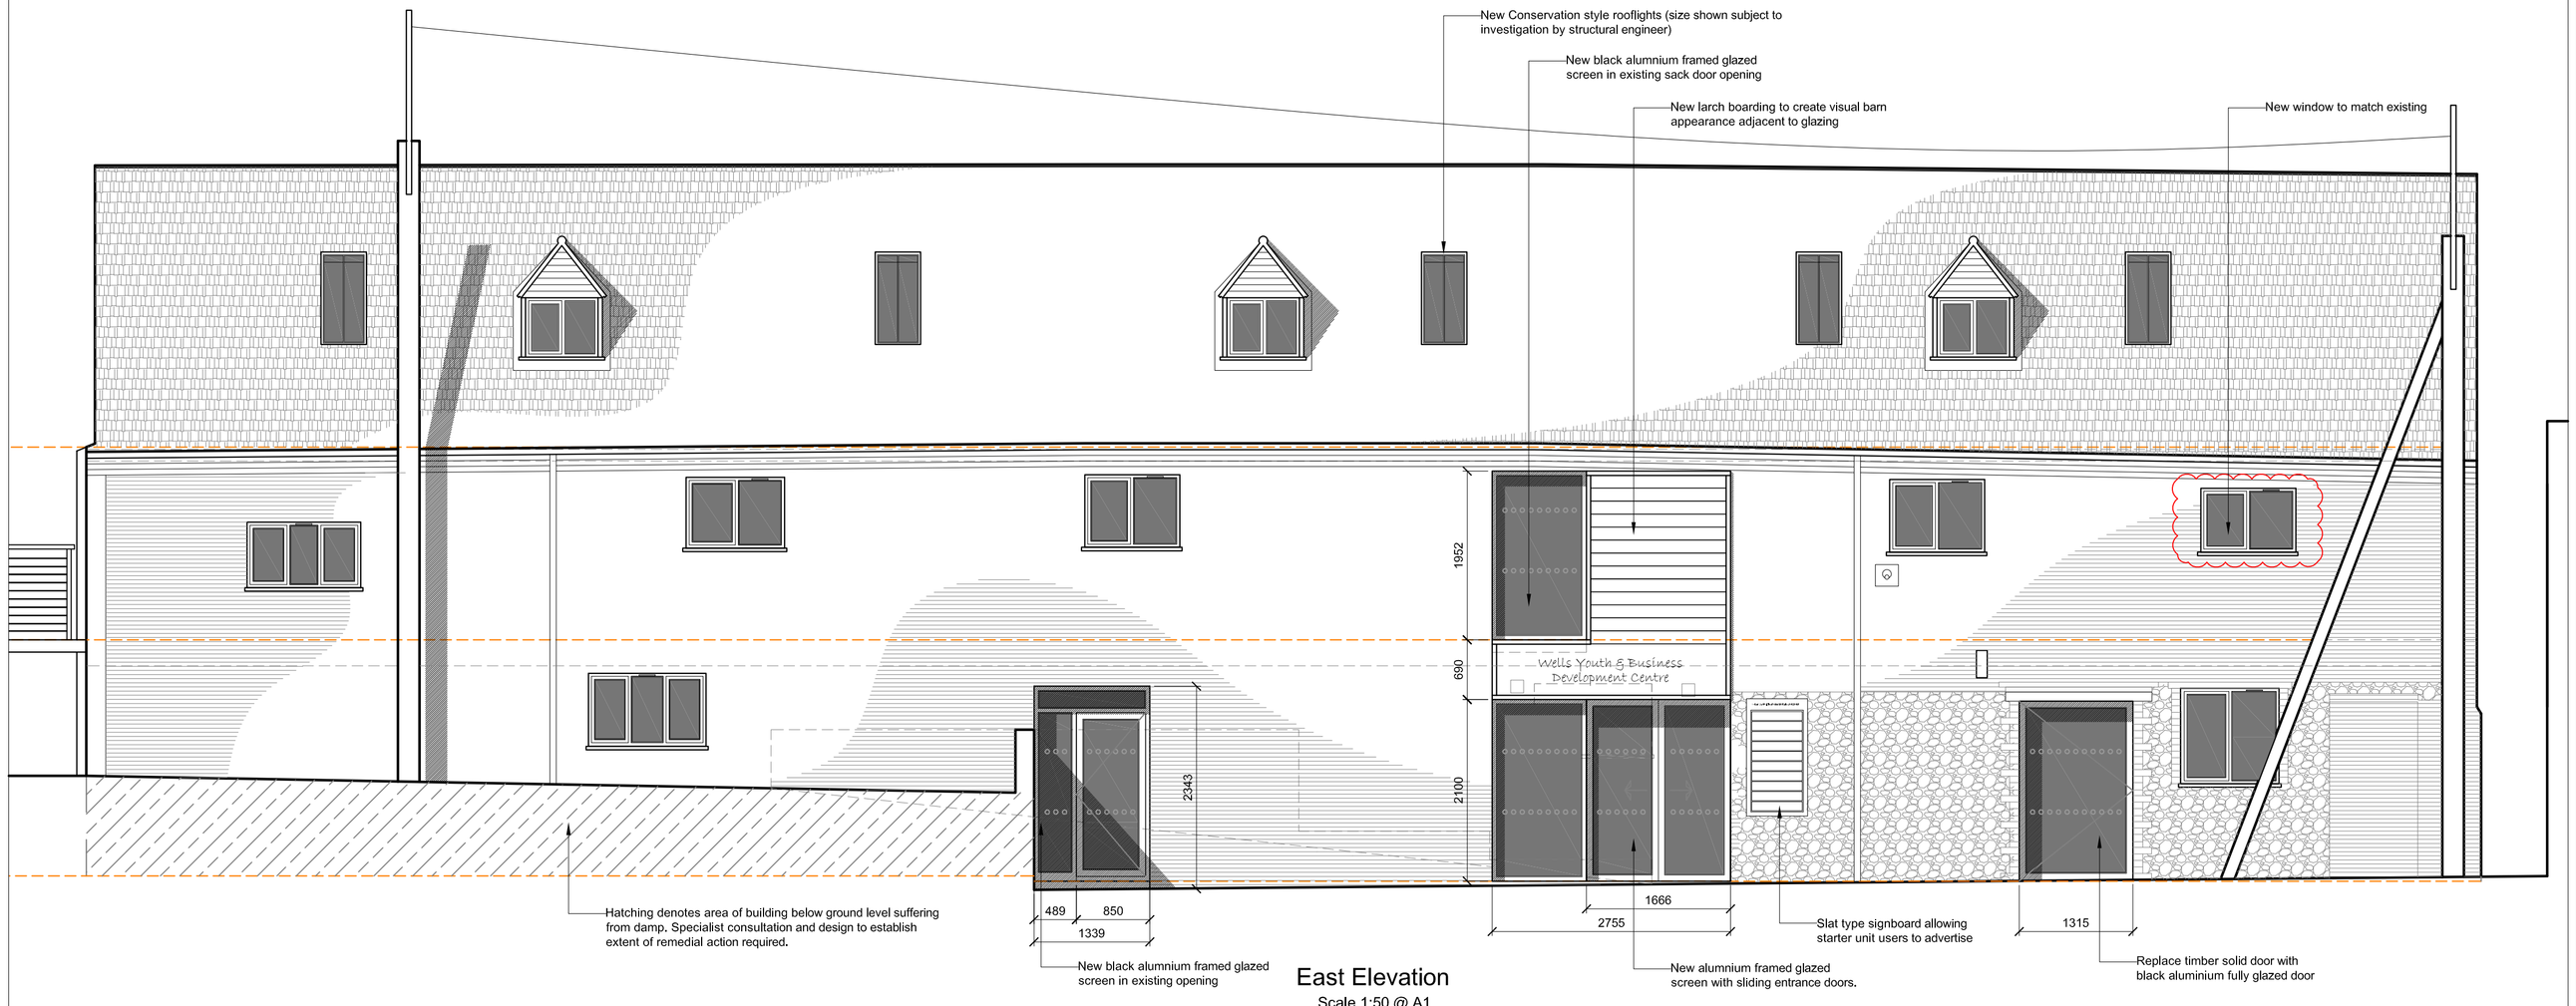

East Elevation
Scale 1:50 @ A1

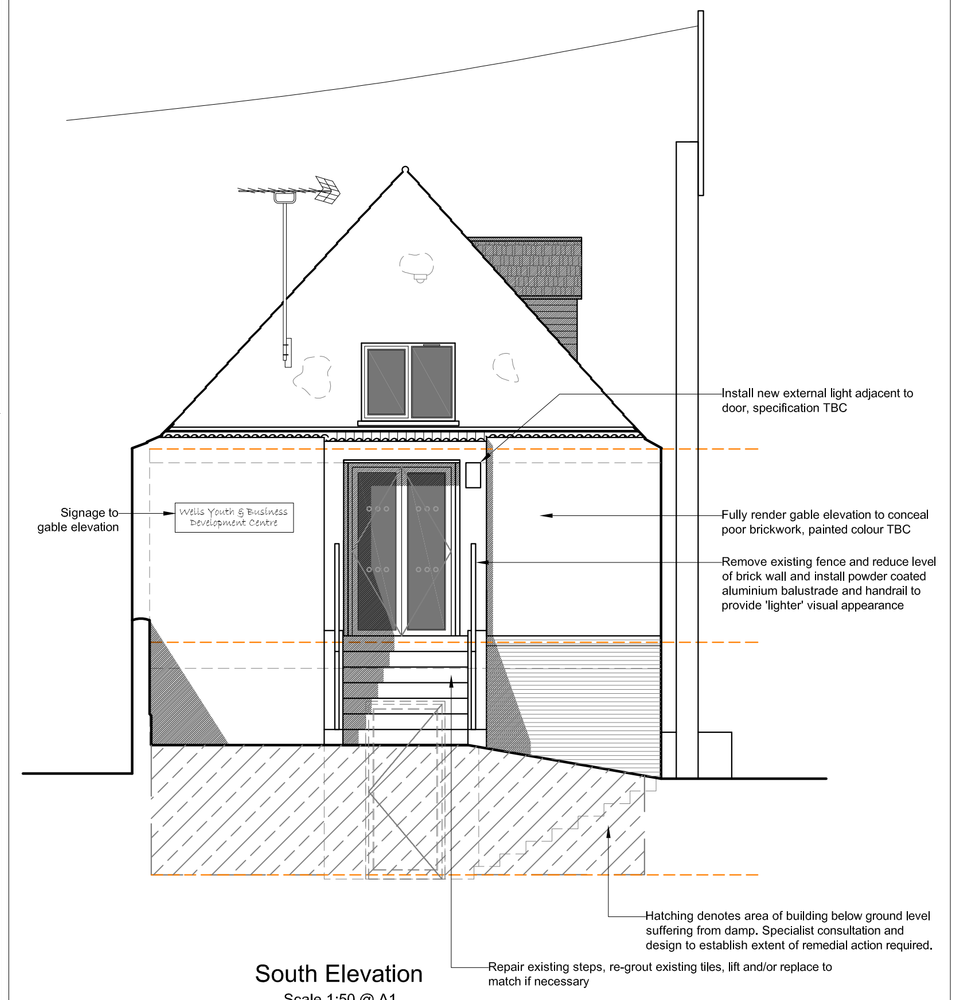

South Elevation
Scale 1:50 @ A1

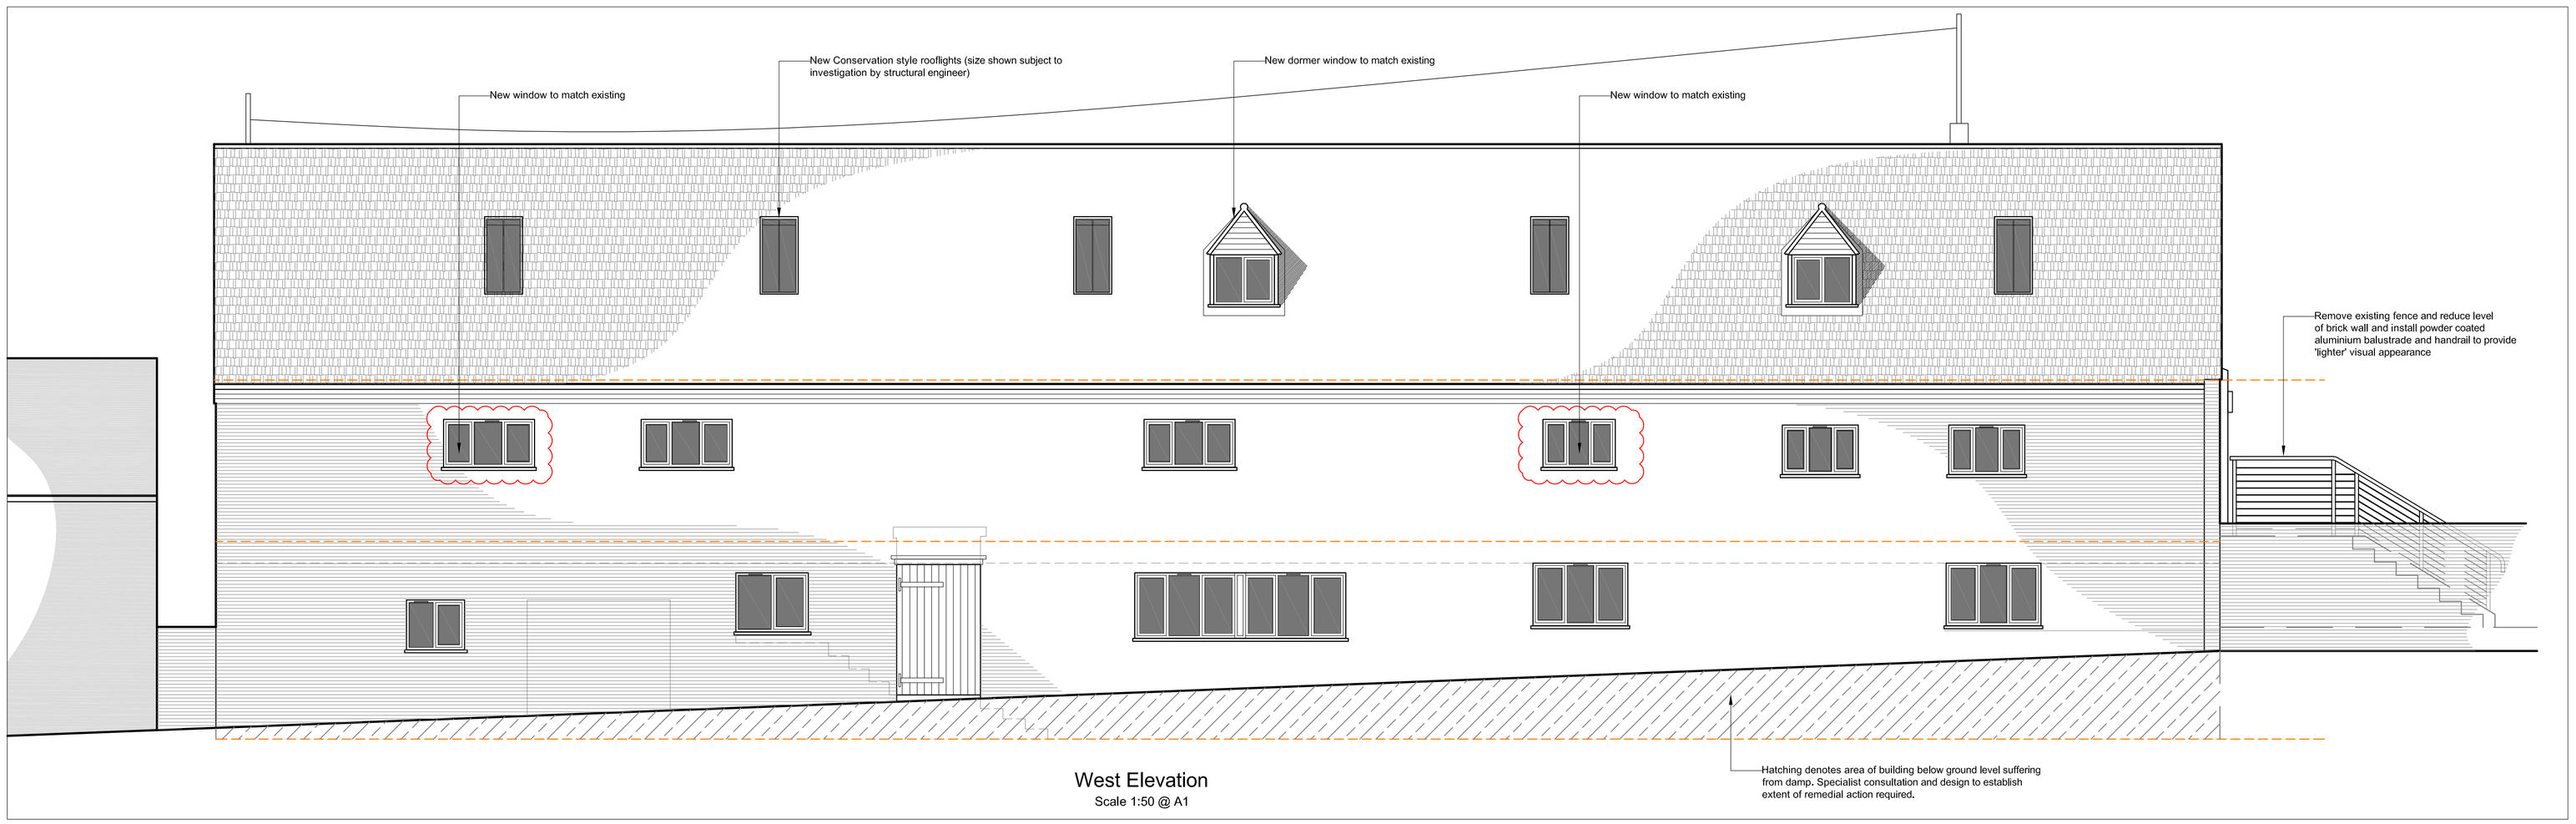

West Elevation
Scale 1:50 @ A1

no	revisions	date	source	drawn by
A	Additional windows added to elevations in accordance with plan changes	22.11.11	Client	SMH

CARTER DESIGN

FISHER • BULLEN

COMMENT/ APPROVAL

project
Renovation & Conversion
The Sackhouse, Wells Next The Sea
On Behalf of Fisher Bullen

drawing title
Proposed Elevations

scale:	drawn by:	date:	checked by:	date:
1:50 @ A1	S Hadley	September 2011		

drawing no: 6698.A.1200 rev: A

TEL: 01553 767788 FAX: 01553 767337 EMAIL: mail@rgcarterdesign.co.uk